☎: 0751–2439024

Email -:laghugwl2@gmail.com

# म.प्र.लघु उद्योग निगम मर्या0

संपदा एवं निर्माण संभाग क्रमांक – 01
द्वितीय तल, आई.आई.डी.सी. प्लाज़ा, 39 सिटी सेंटर, ग्वालियर (म.प्र.)

क्र.लउनि/सं./नि./ग्वा./2026/ 254 दिनांक 10/6/26

प्रति,

प्राचार्य
ज्ञानोदय विद्यालय, हुरावली
मुरार, ग्वालियर (म.प्र.)

विषय– **CBSE** मान्यता वृद्धि हेतु भवन संबंधी प्रमाण पत्र विषयक।

संदर्भ– आपका पत्र क्रमांक 1038 दिनांक 09.06.2026

उपरोक्त विषयांतर्गत लेख है संदर्भित पत्र के माध्यम से चाही गयी शासकीय ज्ञानोदय आवासीय विद्यालय, हुरावली ग्वालियर की ड्राइंग/प्लान पत्र के संलग्न 06 प्रति में आवश्यक कार्यवाही हेतु प्रेषित है।

संलग्न :– 06 नग ड्राइंग/प्लान

10.6.26

महाप्रबंधक (सं./नि.)
म.प्र. लघु उद्योग निगम मर्या.
संभाग क्रमांक – 01, ग्वालियर (म.प्र.)

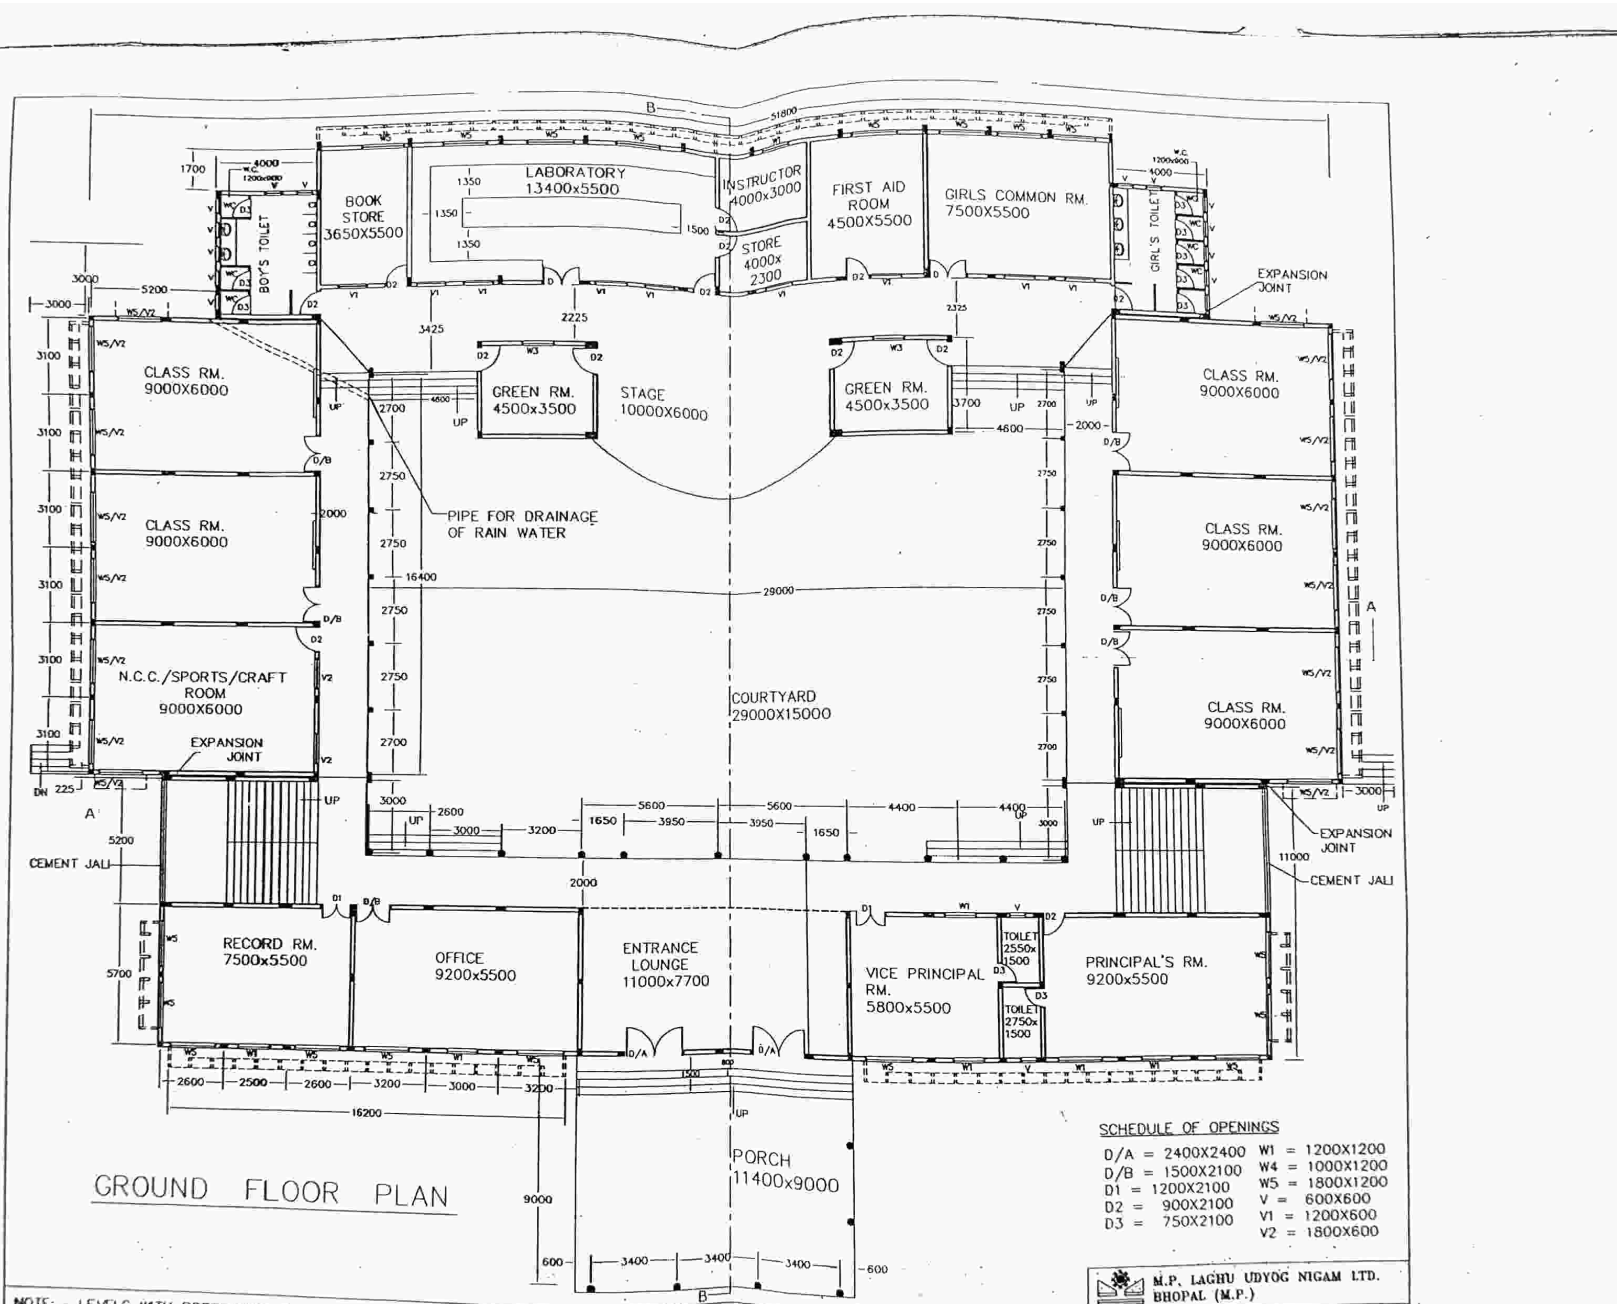
BOOK STORE 3650X5500
LABORATORY 13400x5500
INSTRUCTOR 4000x3000
FIRST AID ROOM 4500X5500
GIRLS COMMON RM. 7500X5500
STORE 4000x 2300
BOY'S TOILET
GIRL'S TOILET
EXPANSION JOINT
CLASS RM. 9000X6000
GREEN RM. 4500x3500
STAGE 10000X6000
PIPE FOR DRAINAGE OF RAIN WATER
N.C.C./SPORTS/CRAFT ROOM 9000X6000
COURTYARD 29000X15000
CEMENT JALI
RECORD RM. 7500x5500
OFFICE 9200x5500
ENTRANCE LOUNGE 11000x7700
VICE PRINCIPAL RM. 5800x5500
TOILET 2550x 1500
TOILET 2750x 1500
PRINCIPAL'S RM. 9200x5500
PORCH 11400x9000
GROUND FLOOR PLAN
SCHEDULE OF OPENINGS
D/A = 2400X2400
D/B = 1500X2100
D1 = 1200X2100
D2 = 900X2100
D3 = 750X2100
W1 = 1200X1200
W4 = 1000X1200
W5 = 1800X1200
V = 600X600
V1 = 1200X600
V2 = 1800X600
NOTE:- LEVELS WITH REFERENCE TO CONTOUR SURVEY PLAN
DISTRIBUTION OF PRINTS
DISTRIBUTION
PRINTS ISSUED
DATE
THIS DRG. IS THE PROPERTY OF M/S ARVIND & ASSOCIATES E-1/VIJAYA COLONY, BHOPAL AND IT SHOULD NOT BE LOANED COPIED OR REPRODUCED WITHOUT THEIR WRITTEN PERMISSION
DESIGN
DRAWN
CHIEF CONSULTANT
JOB NO. AA/AC/2005/C-1040
DRG NO. C-1040/201
SCALE 1:100
DATE 19-8-06
M.P. LAGHU UDYOG NIGAM LTD. BHOPAL (M.P.)
ARVIND & ASSOCIATES
ENGINEERS, ARCHITECTS, PLANNERS, CONSULTANTS
PROJECT PROPOSED AAVASIYA VIDHYALAYA FOR ANUSUCHIT JATI STUDENTS AT GWALIOR (M.P.)
GROUND FLOOR PLAN

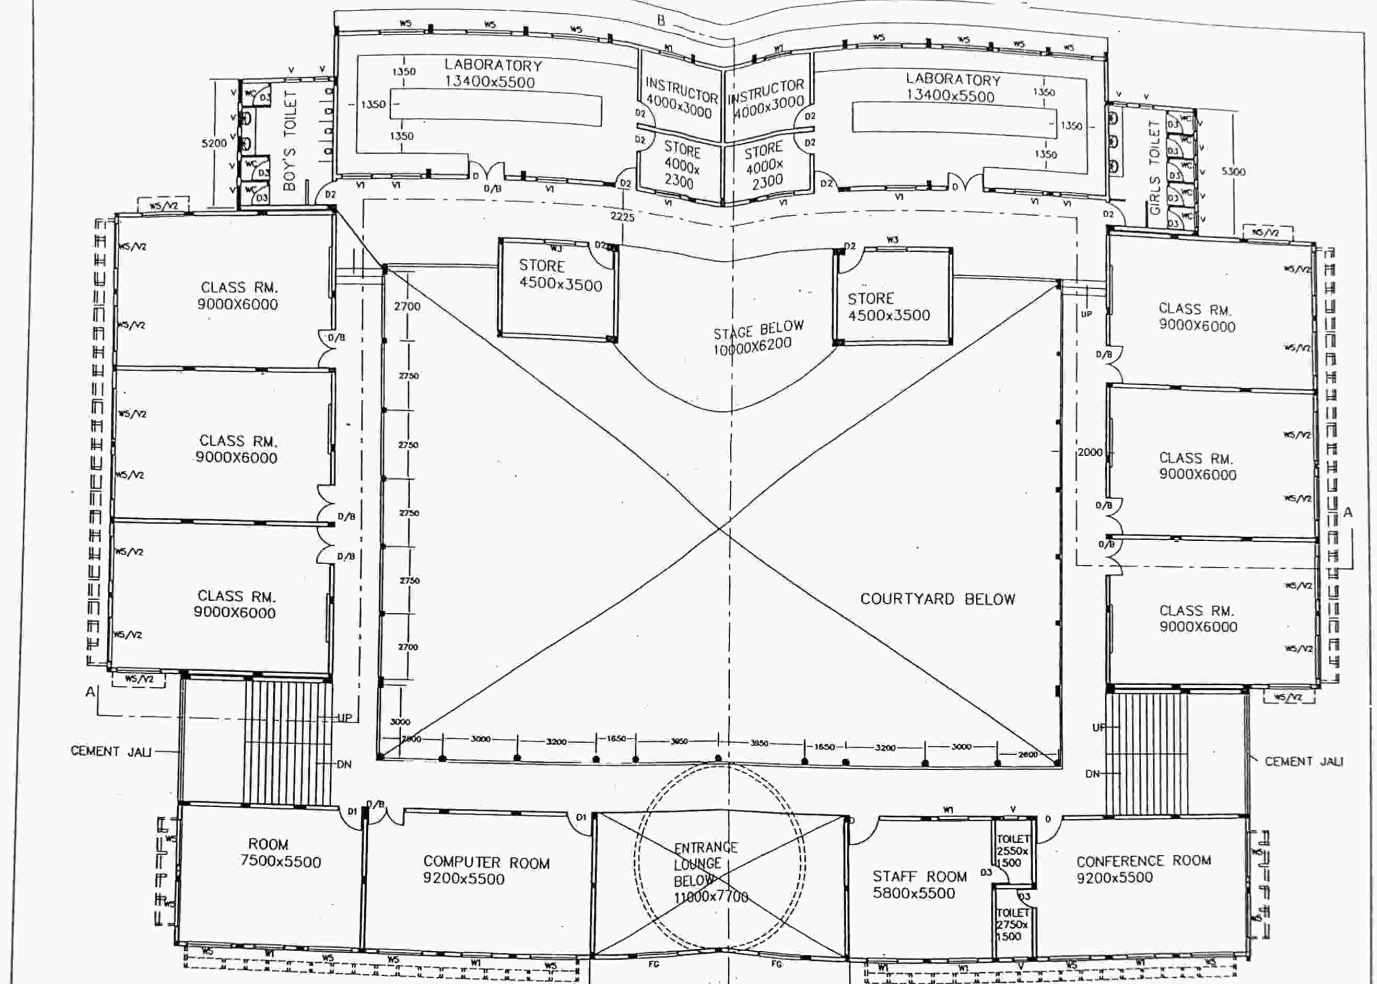


# FIRST FLOOR PLAN

GROUND FLOOR AREA = 1343.60 SQ.M.
COURTYARD = 534.00 SQ.M.
FIRST FLOOR AREA = 1125.40 SQ.M.
TOTAL AREA = 2469.00 SQ.M.

| DISTRIBUTION OF PRINTS | | | | | | |
|---|---|---|---|---|---|---|
| DISTRIBUTION | | | | | | |
| PRINTS ISSUED | | | | | | |
| DATE | | | | | | |

THIS DRG. IS THE PROPERTY OF M/S ARVIND & ASSOCIATES E-1/HALARIA COLONY,BHOPAL AND IT SHOULD NOT BE LOANED COPIED OR REPRODUCED WITHOUT THEIR WRITTEN PERMISSION

DESIGN
DRAWN
CHIEF CONSULTANT

JOB NO. AA/AC/2003/C-1048
DRG NO. C-1048/802
SCALE 1:100
DATE 23-8-03

M.P. LAGHU UDYOG NIGAM LTD. BHOPAL (M.P.)

ARVIND & ASSOCIATES
ARCHITECTS, PLANNERS, CONSULTANTS

PROJECT
PROPOSED AAVASIYA VIDHYALAYA FOR ANUSUCHIT JATI STUDENTS AT GWALIOR (M.P.)

FIRST FLOOR PLAN

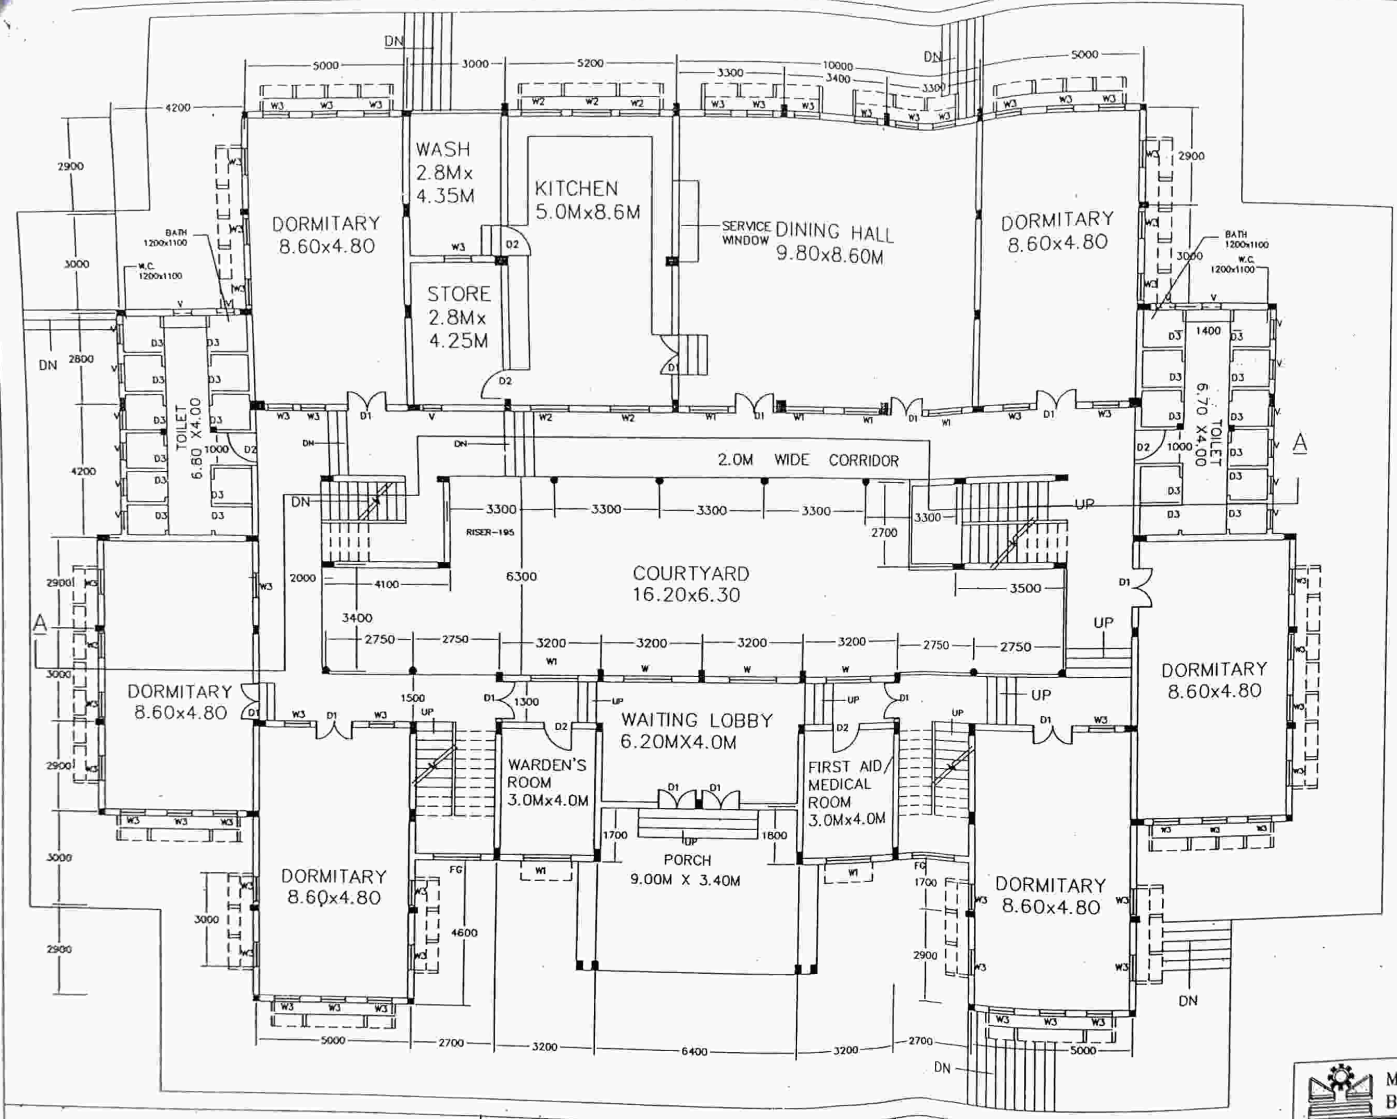


SCHEDULE OF OPENING

| | | |
|---|---|---|
| D1 | 1.20 X2.10 | DOUBLE SHUTTER DOOR |
| D2 | 0.90 X 2.10 | SINGLE SHUTTER DOOR |
| D3 | 0.75 X 2.10 | -DO- |
| W | 1.50 X 2.10 | GLAZED WINDOW |
| W1 | 1.20 X 1.20 | GLAZED WINDOW |
| W2 | 1.20 X 1.10 | SILL LEVEL 1.0M |
| W3 | 0.80 X 1.20 | GLAZED WINDOW |
| V | 0.60 X 0.60 | VENTILATOR |
| FG | 1.50 X 2.40 | FIX GLAZING |

STATEMENT OF AREAS

BUILT UP AREA

| | |
|---|---|
| GROUND FLOOR | -728.00 SQ.M. |
| FIRST FLOOR | -708.00 SQ.M. |
| TOTAL B/UP AREA | -1436.00 SQ.M. |
| COURTYARD(OPEN) | - 117.00 SQ.M. |

DISTRIBUTION OF PRINTS

| | | | | | |
|---|---|---|---|---|---|
| DISTRIBUTION | | | | | |
| PRINTS ISSUED | | | | | |
| DATE | | | | | |

THIS DRG. IS THE PROPERTY OF M/S ARVIND & ASSOCIATES E-1/98,ARERA COLONY,BHOPAL AND IT SHOULD NOT BE LOANED COPIED OR REPRODUCED WITHOUT THIER WRITTEN PERMISSION.

DESIGN

DEALT

CHIEF CONSULTANT

JOB NO. AA/AC/2004/C-1049

DRG NO. C-1049/208

SCALE 1:100

DATE 17-10-05

C.G.M. (E&C.) M.P.L.U.N. LTD., BPL

M.P. LAGHU UDYOG NIGAM LTD
BHOPAL (M.P.)

ARVIND & ASSOCIATES
ENGINEERS,ARCHITECTS,PLANNERS,CONSULTANTS

PROJECT :- PROPOSED AAVASIYA VIDHYLAYA FOR ANUSUCHIT JATI STUDENTS AT GWALIOR IN M.P.

GROUND FLOOR PLAN(GIRLS' HOSTEL)

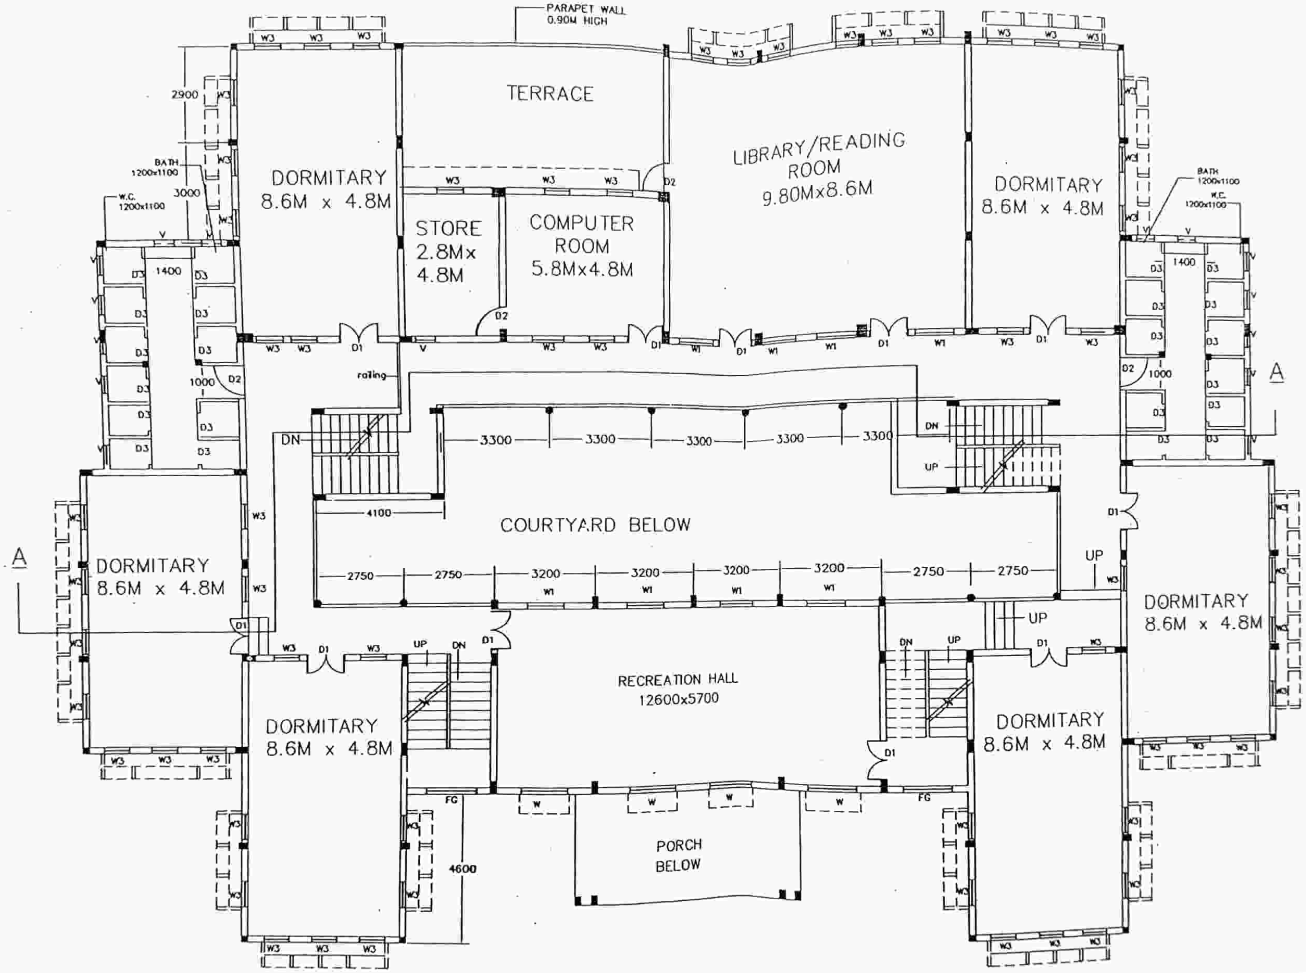


| DISTRIBUTION OF PRINTS | | | | | |
|---|---|---|---|---|---|
| DISTRIBUTION | | | | | |
| PRINTS ISSUED | | | | | |
| DATE | | | | | |

THIS DRG. IS THE PROPERTY OF M/S ARVIND & ASSOCIATES E-1/98,ARERA COLONY,BHOPAL AND IT SHOULD NOT BE LOANED COPIED OR REPRODUCED WITHOUT THIER WRITTEN PERMISSION

CHIEF CONSULTANT

JOB NO. AA/AC/2004/C-1049
DRG NO. C-1049/207
SCALE 1:100
DATE 17-10-05

C.C.M. (E&C.)
M.P.L.U.N. LTD., BPL.

M.P. LAGHU UDYOG NIGAM LTD
BHOPAL (M.P.)

ARVIND & ASSOCIATES
ENGINEERS,ARCHITECTS,PLANNERS,CONSULTANTS

PROJECT :- PROPOSED AAVASIYA VIDHYLAYA FOR ANUSUCHIT JATI STUDENTS AT GWALIOR IN M.P. -

FIRST FLOOR PLAN(GIRLS' HOSTEL)

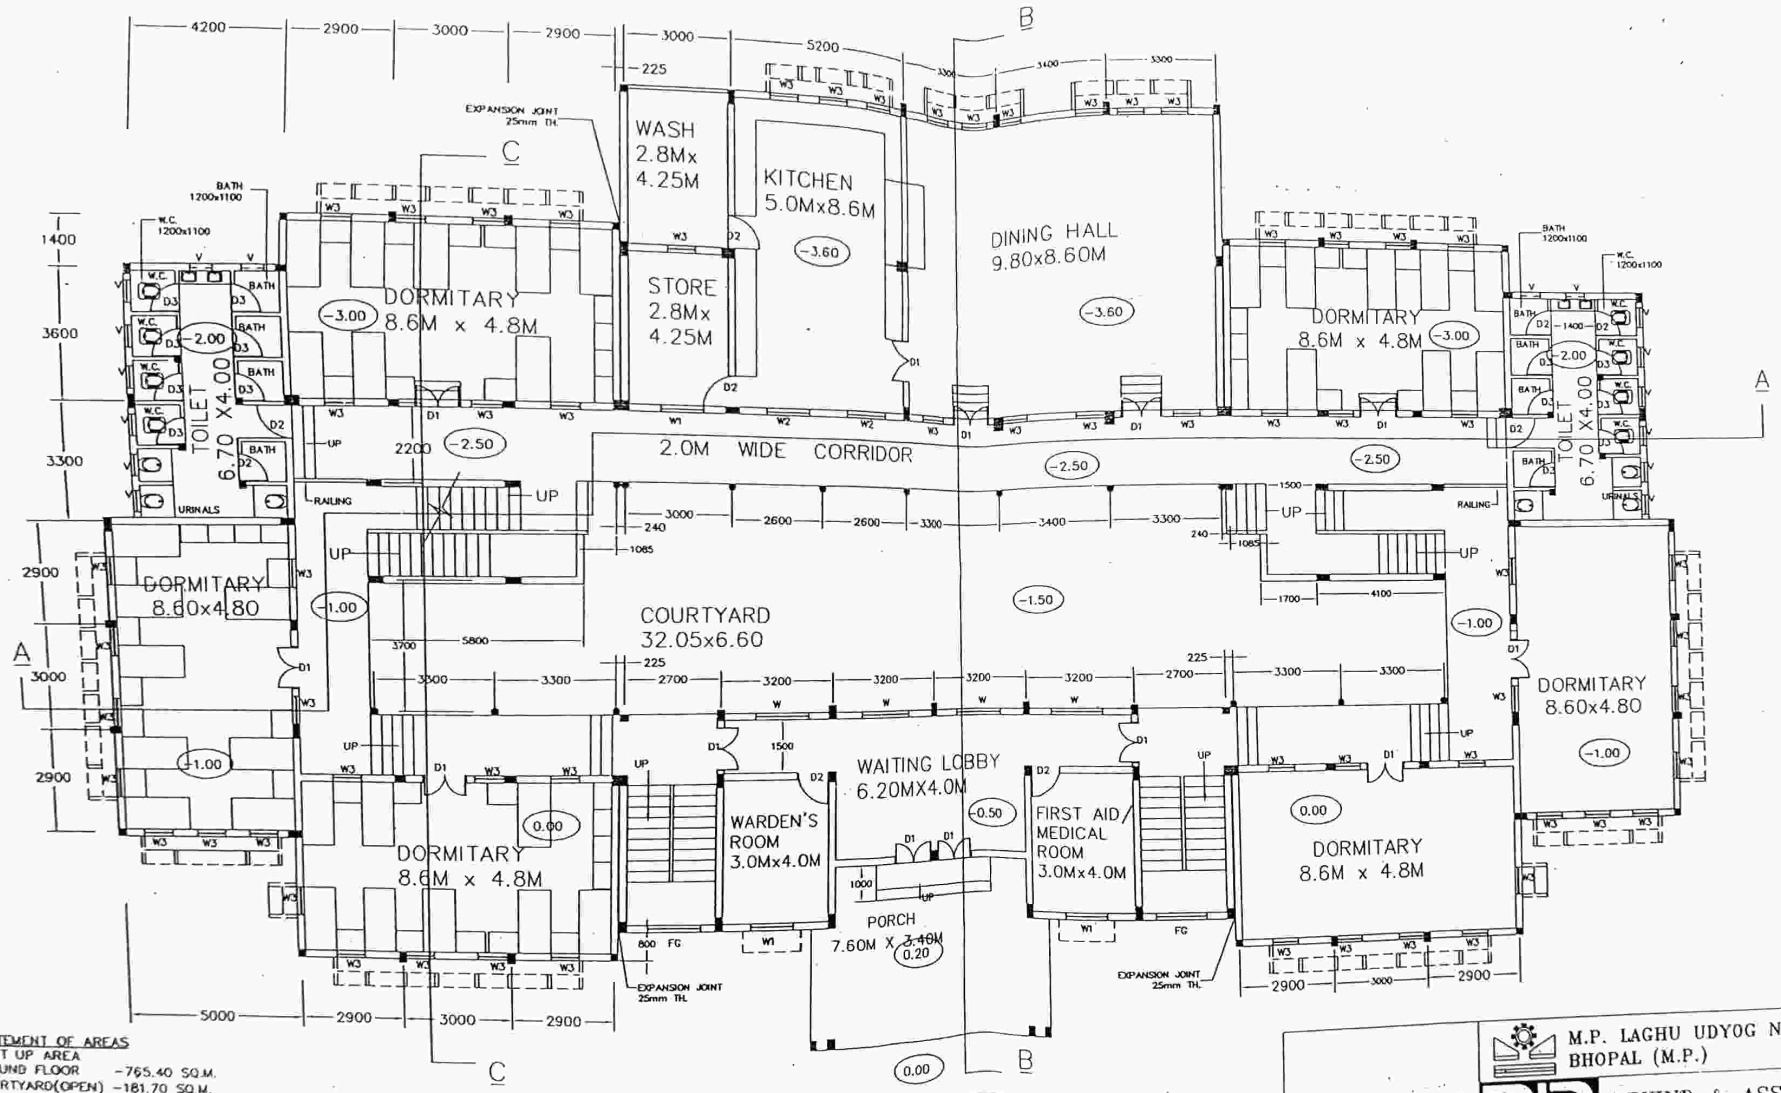


STATEMENT OF AREAS
BUILT UP AREA
GROUND FLOOR -765.40 SQ.M.
COURTYARD(OPEN) -181.70 SQ.M.

SCHEDULE OF OPENING

| | | | |
|---|---|---|---|
| D1 | 1.20 X2.10 | DOUBLE SHUTTER DOOR | |
| D2 | 0.90 X 2.10 | SINGLE SHUTTER DOOR | |
| D3 | 0.75 X 2.10 | -DO- | |
| W | 1.50 X1.20 | GLAZED WINDOW | |
| W1 | 1.20 X 1.20 | GLAZED WINDOW | |
| W2 | 1.20 X 1.10 | sill level 1.0M | |
| W3 | 0.80 X 1.20 | -DO- | |
| V | 0.60 X 0.60 | VENTILATOR | |
| FG | 1.50 x 1.20 | FIX GLAZING | |

DISTRIBUTION OF PRINTS

| | | | | | | | | |
|---|---|---|---|---|---|---|---|---|
| DISTRIBUTION | | | | | | | | |
| PRINTS ISSUED | | | | | | | | |
| DATE | | | | | | | | |

THIS DRG. IS THE PROPERTY OF M/S ARVIND & ASSOCIATES E-1/98,ARERA COLONY,BHOPAL AND IT SHOULD NOT BE LOANED COPIED OR REPRODUCED WITHOUT THIER WRITTEN PERMISSION.

DESIGN
DEALT
CHIEF CONSULTANT

JOB NO. AA/AC/2004/C-1049
DRG NO. C-1049/203
SCALE 1:100
DATE 24-11-05

C.G.M. (E&C.)
M.P.L.U.N. LTD., BPL.

M.P. LAGHU UDYOG NIGAM LTD
BHOPAL (M.P.)

ARVIND & ASSOCIATES
ENGINEERS,ARCHITECTS,PLANNERS,CONSULTANTS

PROJECT :-
PROPOSED AAVASIYA VIDHYLAYA FOR
ANUSUCHIT JATI STUDENTS AT GWALIOR (M.P.)

GROUND FLOOR PLAN[BOYS' DORMITORY]

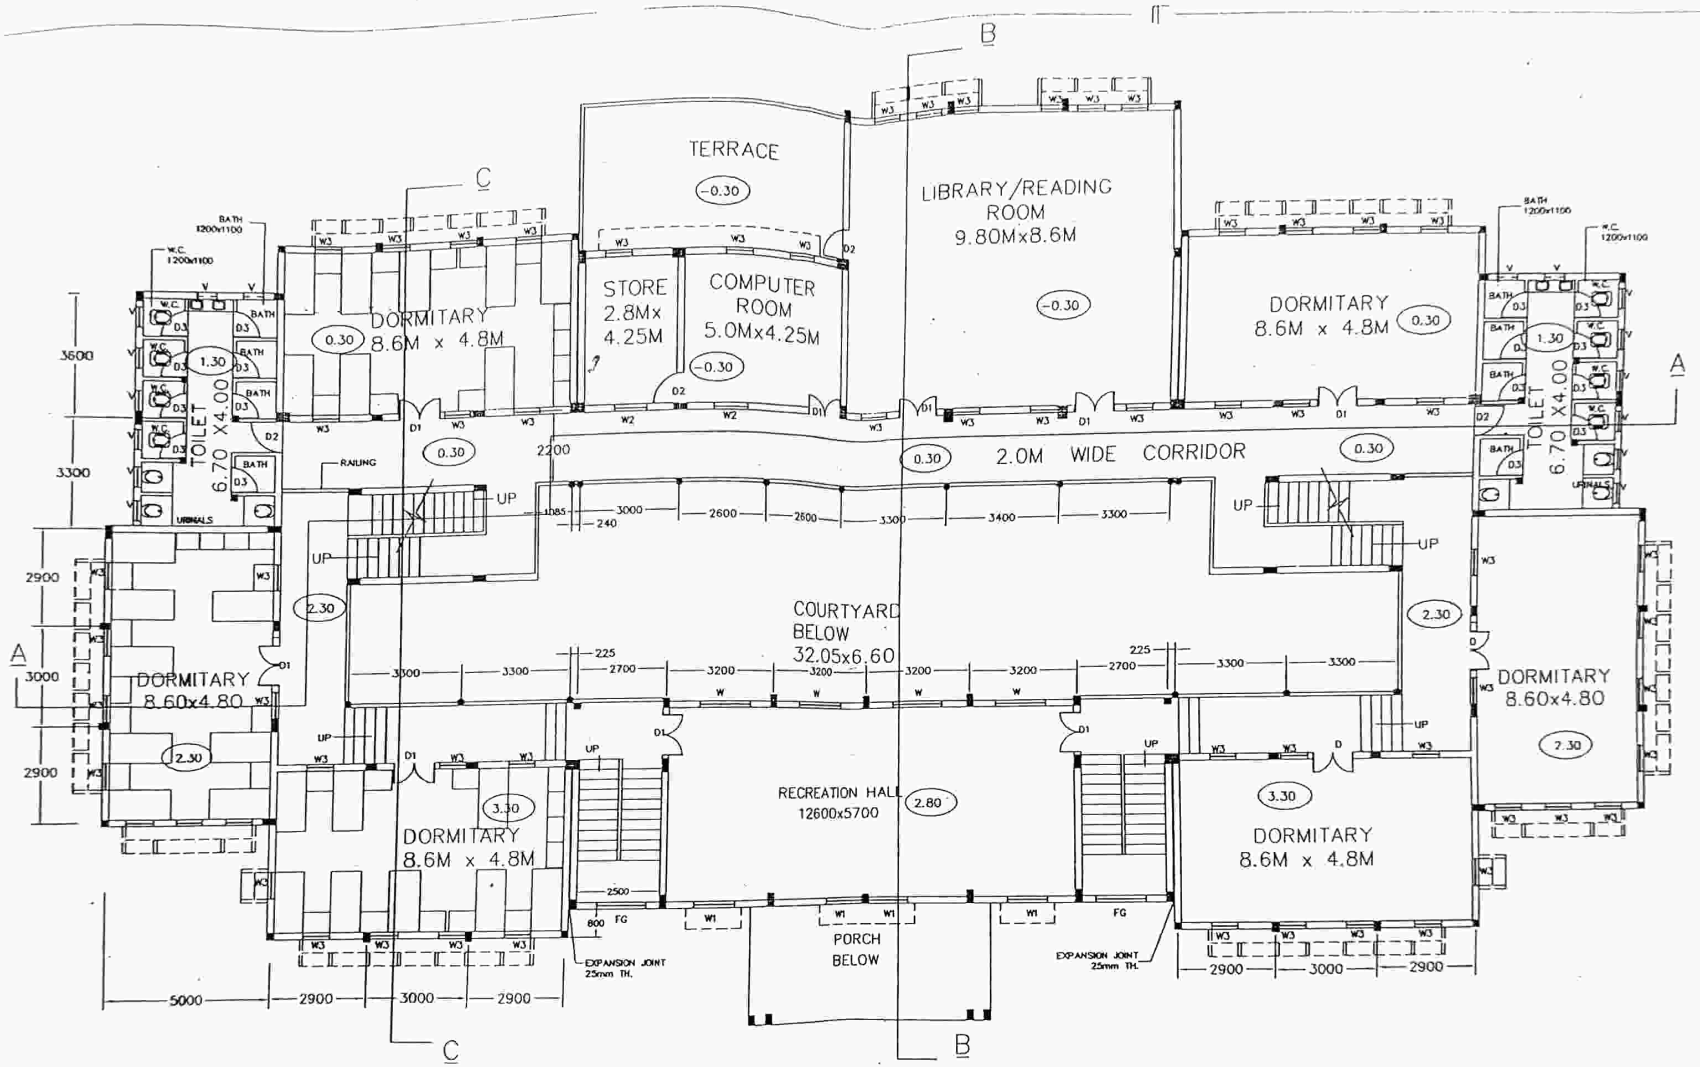


STATEMENT OF AREAS
BUILT UP AREA
FIRST FLOOR -744.80 SQ.M.
COURTYARD(OPEN) -181.70 SQ.M.

DISTRIBUTION OF PRINTS

| DISTRIBUTION | | | | | | | |
|---|---|---|---|---|---|---|---|
| PRINTS ISSUED | | | | | | | |
| DATE | | | | | | | |

THIS DRG. IS THE PROPERTY OF M/S ARVIND & ASSOCIATES E-1/98,ARERA COLONY,BHOPAL AND IT SHOULD NOT BE LOANED COPIED OR REPRODUCED WITHOUT THIER WRITTEN PERMISSION.

DESIGN
DEALT
CHIEF CONSULTANT

JOB NO. AA/AC/2004/C-1049
DRC NO. C-1049/204
SCALE 1:100
DATE 24-11-05

C.C.M. (E&C.)
M.P.L.U.N. LTD., BPL.

M.P. LAGHU UDYOG NIGAM LTD
BHOPAL (M.P.)

ARVIND & ASSOCIATES
ENGINEERS,ARCHITECTS,PLANNERS,CONSLTANTS

PROJECT :-
PROPOSED AAVASIYA VIDHYLAYA FOR ANUSUCHIT JATI STUDENTS AT GWALIOR (M.P.)

FIRST FLOOR PLAN [BOYS' DORMITORY]

# कार्यालय कार्यपालन यंत्री (भवन)
# लोक निर्माण विभाग, गिण्ड रोड़, संभाग ग्वालियर

piugwalior@gmail.com

क्रमांक 853/तशा./2026–27/ ग्वालियर, दिनांक 08/06/2026

प्रति,

प्राचार्य,
शा. ज्ञानोदय आवासीय विद्यालय
हुरावली, मुरार ग्वालियर (म.प्र.)
पिन कोड –474006
Email- prinrsgwi@gmail.com

विषय :– विद्यालय की CBSE मान्यता वृद्धि हेतु भवन संबंधी प्रमाण पत्र विषयक।
संदर्भ :– आपका पत्र क्रमांक/ज्ञाना.वि./2026–27/1027 ग्वालियर दिनांक 02.06.2026

उपरोक्त विषयान्तर्गत लेख है, कि आपके संदर्भित पत्र द्वारा आपने बिल्डिंग परमिशन एवं प्लान एवं टाउन एण्ड कन्ट्री प्लानिंग की परमिशन चाही गई है। इस कार्यालय द्वारा शासकीय ज्ञानोदय विद्यालय ग्वालियर में 180 सीटर छात्रावास भवन का निर्माण कार्य कराया गया है, जिसकी प्रशासकीय स्वीकृति (Administrative Approval) एवं प्लान की छायाप्रति आपकी ओर प्रेषित है।

टाउन एण्ड कन्ट्री प्लानिंग की परमिशन एवं प्लान की प्रति इस कार्यालय को प्राप्त नहीं है। अतः देना संभव नहीं है। संबंधित विभाग से प्राप्त करें।

संलग्न :– उपरोक्तानुसार।

(इंजी. संकल्प गोल्या)
कार्यपालन यंत्री (भवन)
लोक निर्माण विभाग, संभाग ग्वालियर

पृ.क्रमांक /तशा./2026–27/
**प्रतिलिपि :–** ग्वालियर, दिनांक /06/2026

1. आयुक्त, अनुसूचित जाति विकास म.प्र. भोपाल की ओर सूचनार्थ।
2. संभागीय उपायुक्त जनजातीय कार्य तथा अनुसूचित जाति विकास ग्वालियर संभाग ग्वालियर की ओर सूचनार्थ।
3. श्री एस.के. घनघोरिया सहायक यंत्री (सिविल) लोक निर्माण विभाग (भवन) संभाग ग्वालियर की ओर सूचनार्थ।

(इंजी. संकल्प गोल्या)
कार्यपालन यंत्री (भवन)
लोक निर्माण विभाग, संभाग ग्वालियर

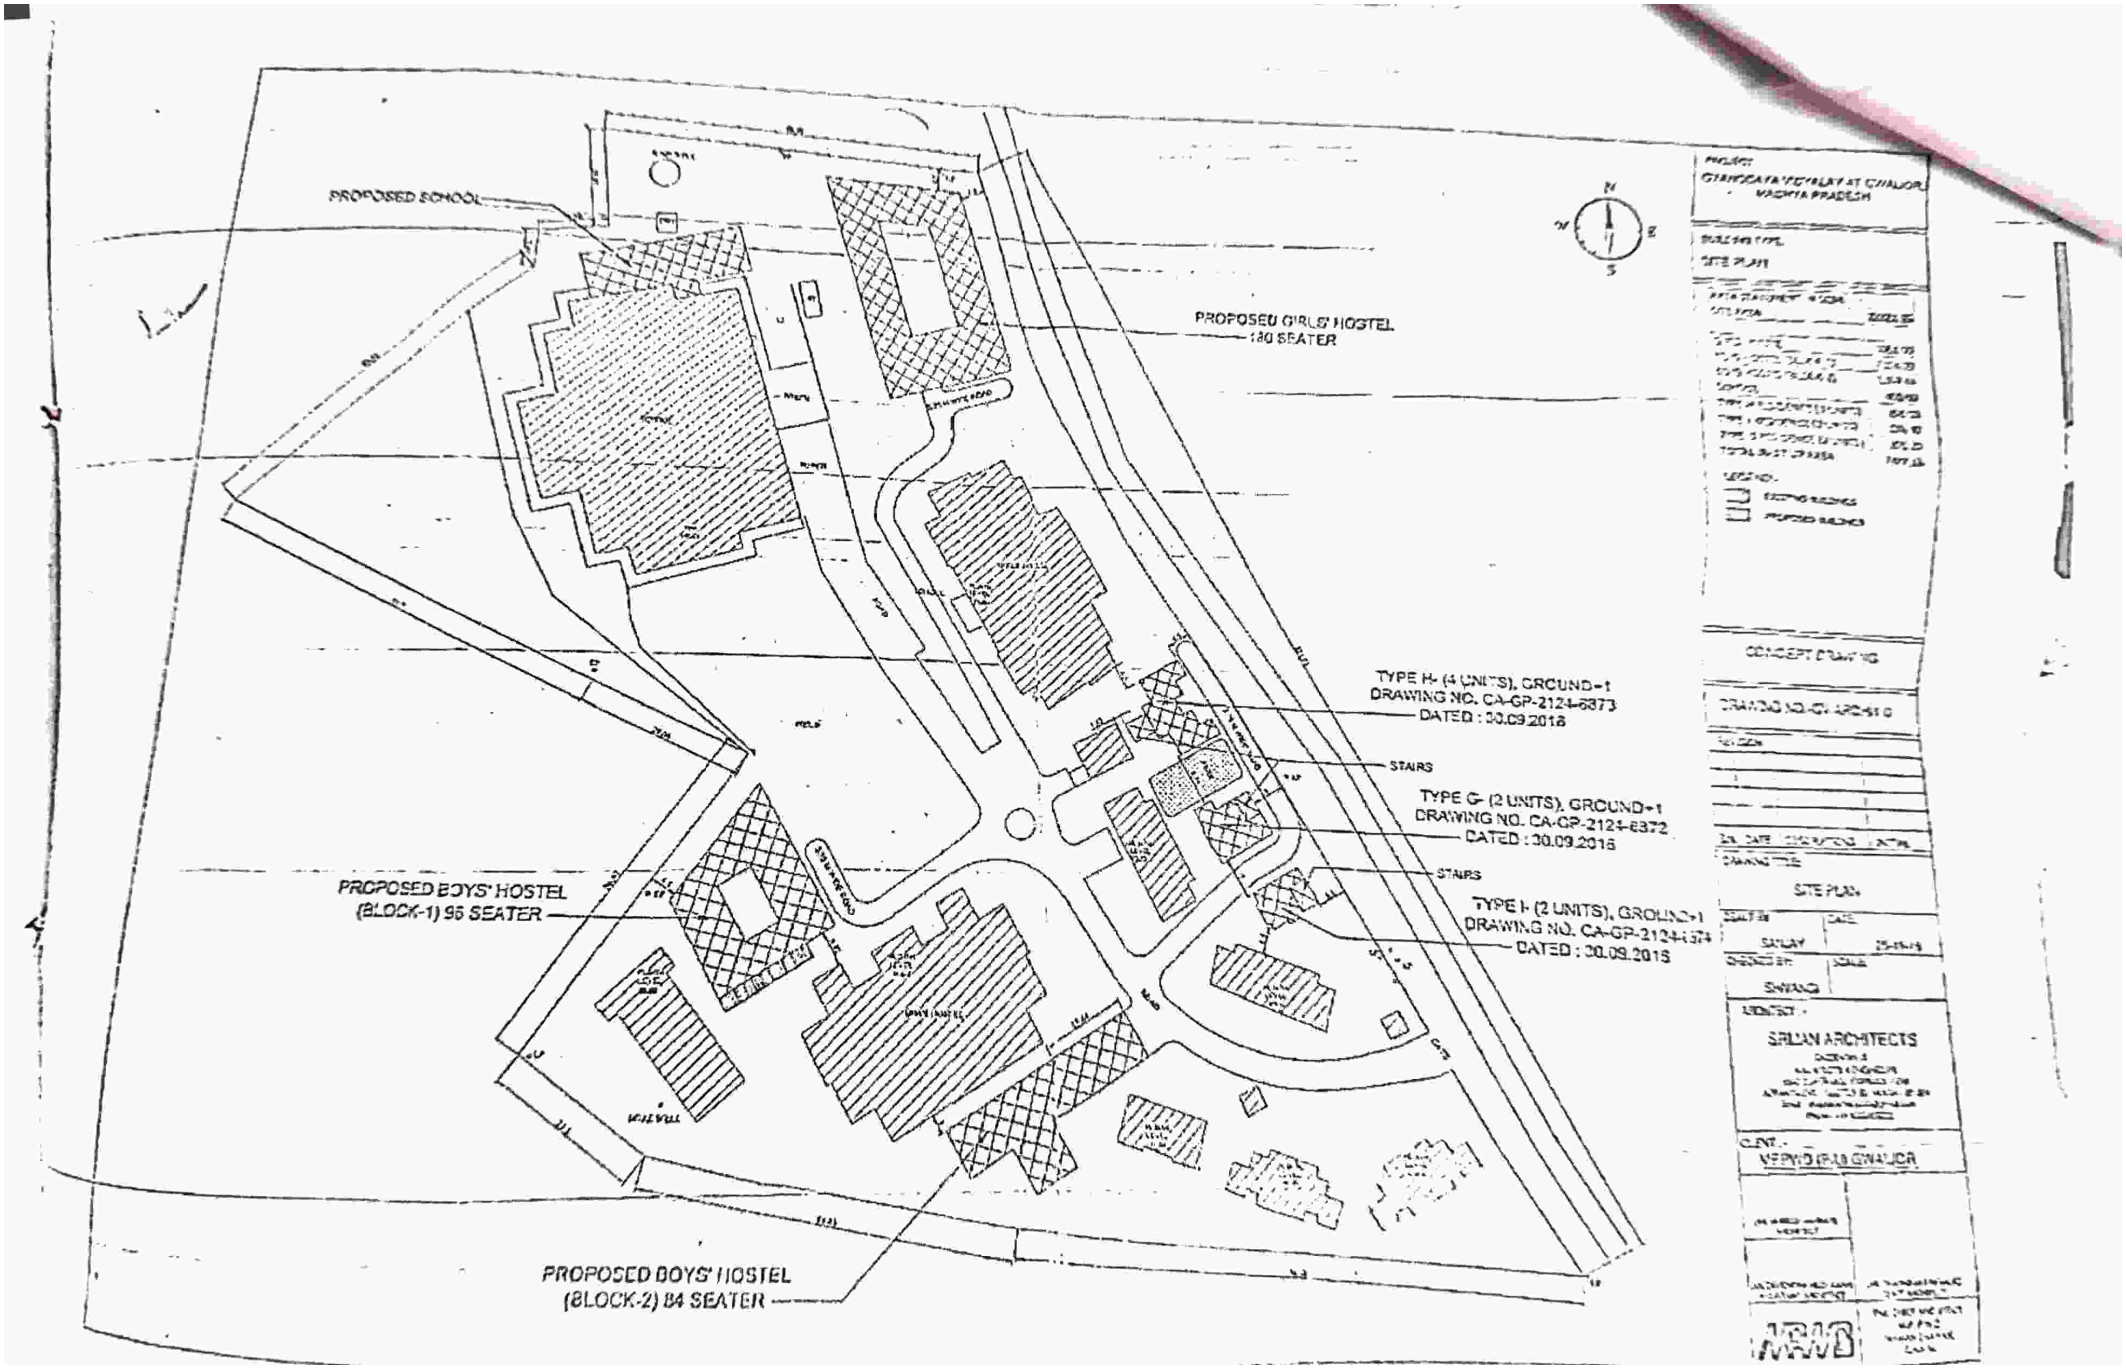
PROPOSED SCHOOL
PROPOSED GIRLS' HOSTEL
180 SEATER
TYPE H- (4 UNITS), GROUND+1
DRAWING NO. CA-GP-2124-6373
DATED : 30.09.2016
STAIRS
TYPE G- (2 UNITS), GROUND+1
DRAWING NO. CA-GP-2124-6372
DATED : 30.09.2016
STAIRS
TYPE I- (2 UNITS), GROUND+1
DRAWING NO. CA-GP-2124-6374
DATED : 30.09.2016
PROPOSED BOYS' HOSTEL
(BLOCK-1) 96 SEATER
PROPOSED BOYS' HOSTEL
(BLOCK-2) 84 SEATER
CONCEPT DRAWING
SITE PLAN
SRIJAN ARCHITECTS

(B)

# OFFICE OF THE DIVISIONAL PROJECT ENGINEER
## P.W.D. P.I.U. GWALIOR

☎ 0751–2452643 ✉ piugwalior@gmail.com

Memo No.1335 /TS/PIU/2021 Gwalior Dated:- 24-6-2021.

**Annexure-U**
**(See clause 35 of Section 3- GCC)**

## Certificate

Name of Work :- **Construction of Upgradation Work of Existing Gyanoday School Campus, Hurawali, Morar Gwalior.**

Agreement No :- 05/2016-17, Dated : 09-08-2016

Amount of Contract Rs:- 1295.25 Lacs.

Name of Agency :- M/s. Dharamveer Sharma , Gwalior (M.P.)

Certified that the Upgradation work of Existing Gyanoday School Building, Hurawali, Morar Gwalior ie. Civil work of 180 Seated Girls Hostel, 180 Seated Two Block of Boys Hostel, 03 No. Additional Classroom that part constructed under Supervision of this department completed on dated 14-10-2019 (Except Fire Fighting, Furniture etc.) is safe & as per specification.

24/6/2021

24/6/2021

**Divisional Project Engineer**
**P.W.D. P.I.U. Gwalior (M.P.)**

Section 3 – Annexure U

Scanned by CamScanner